R+
E

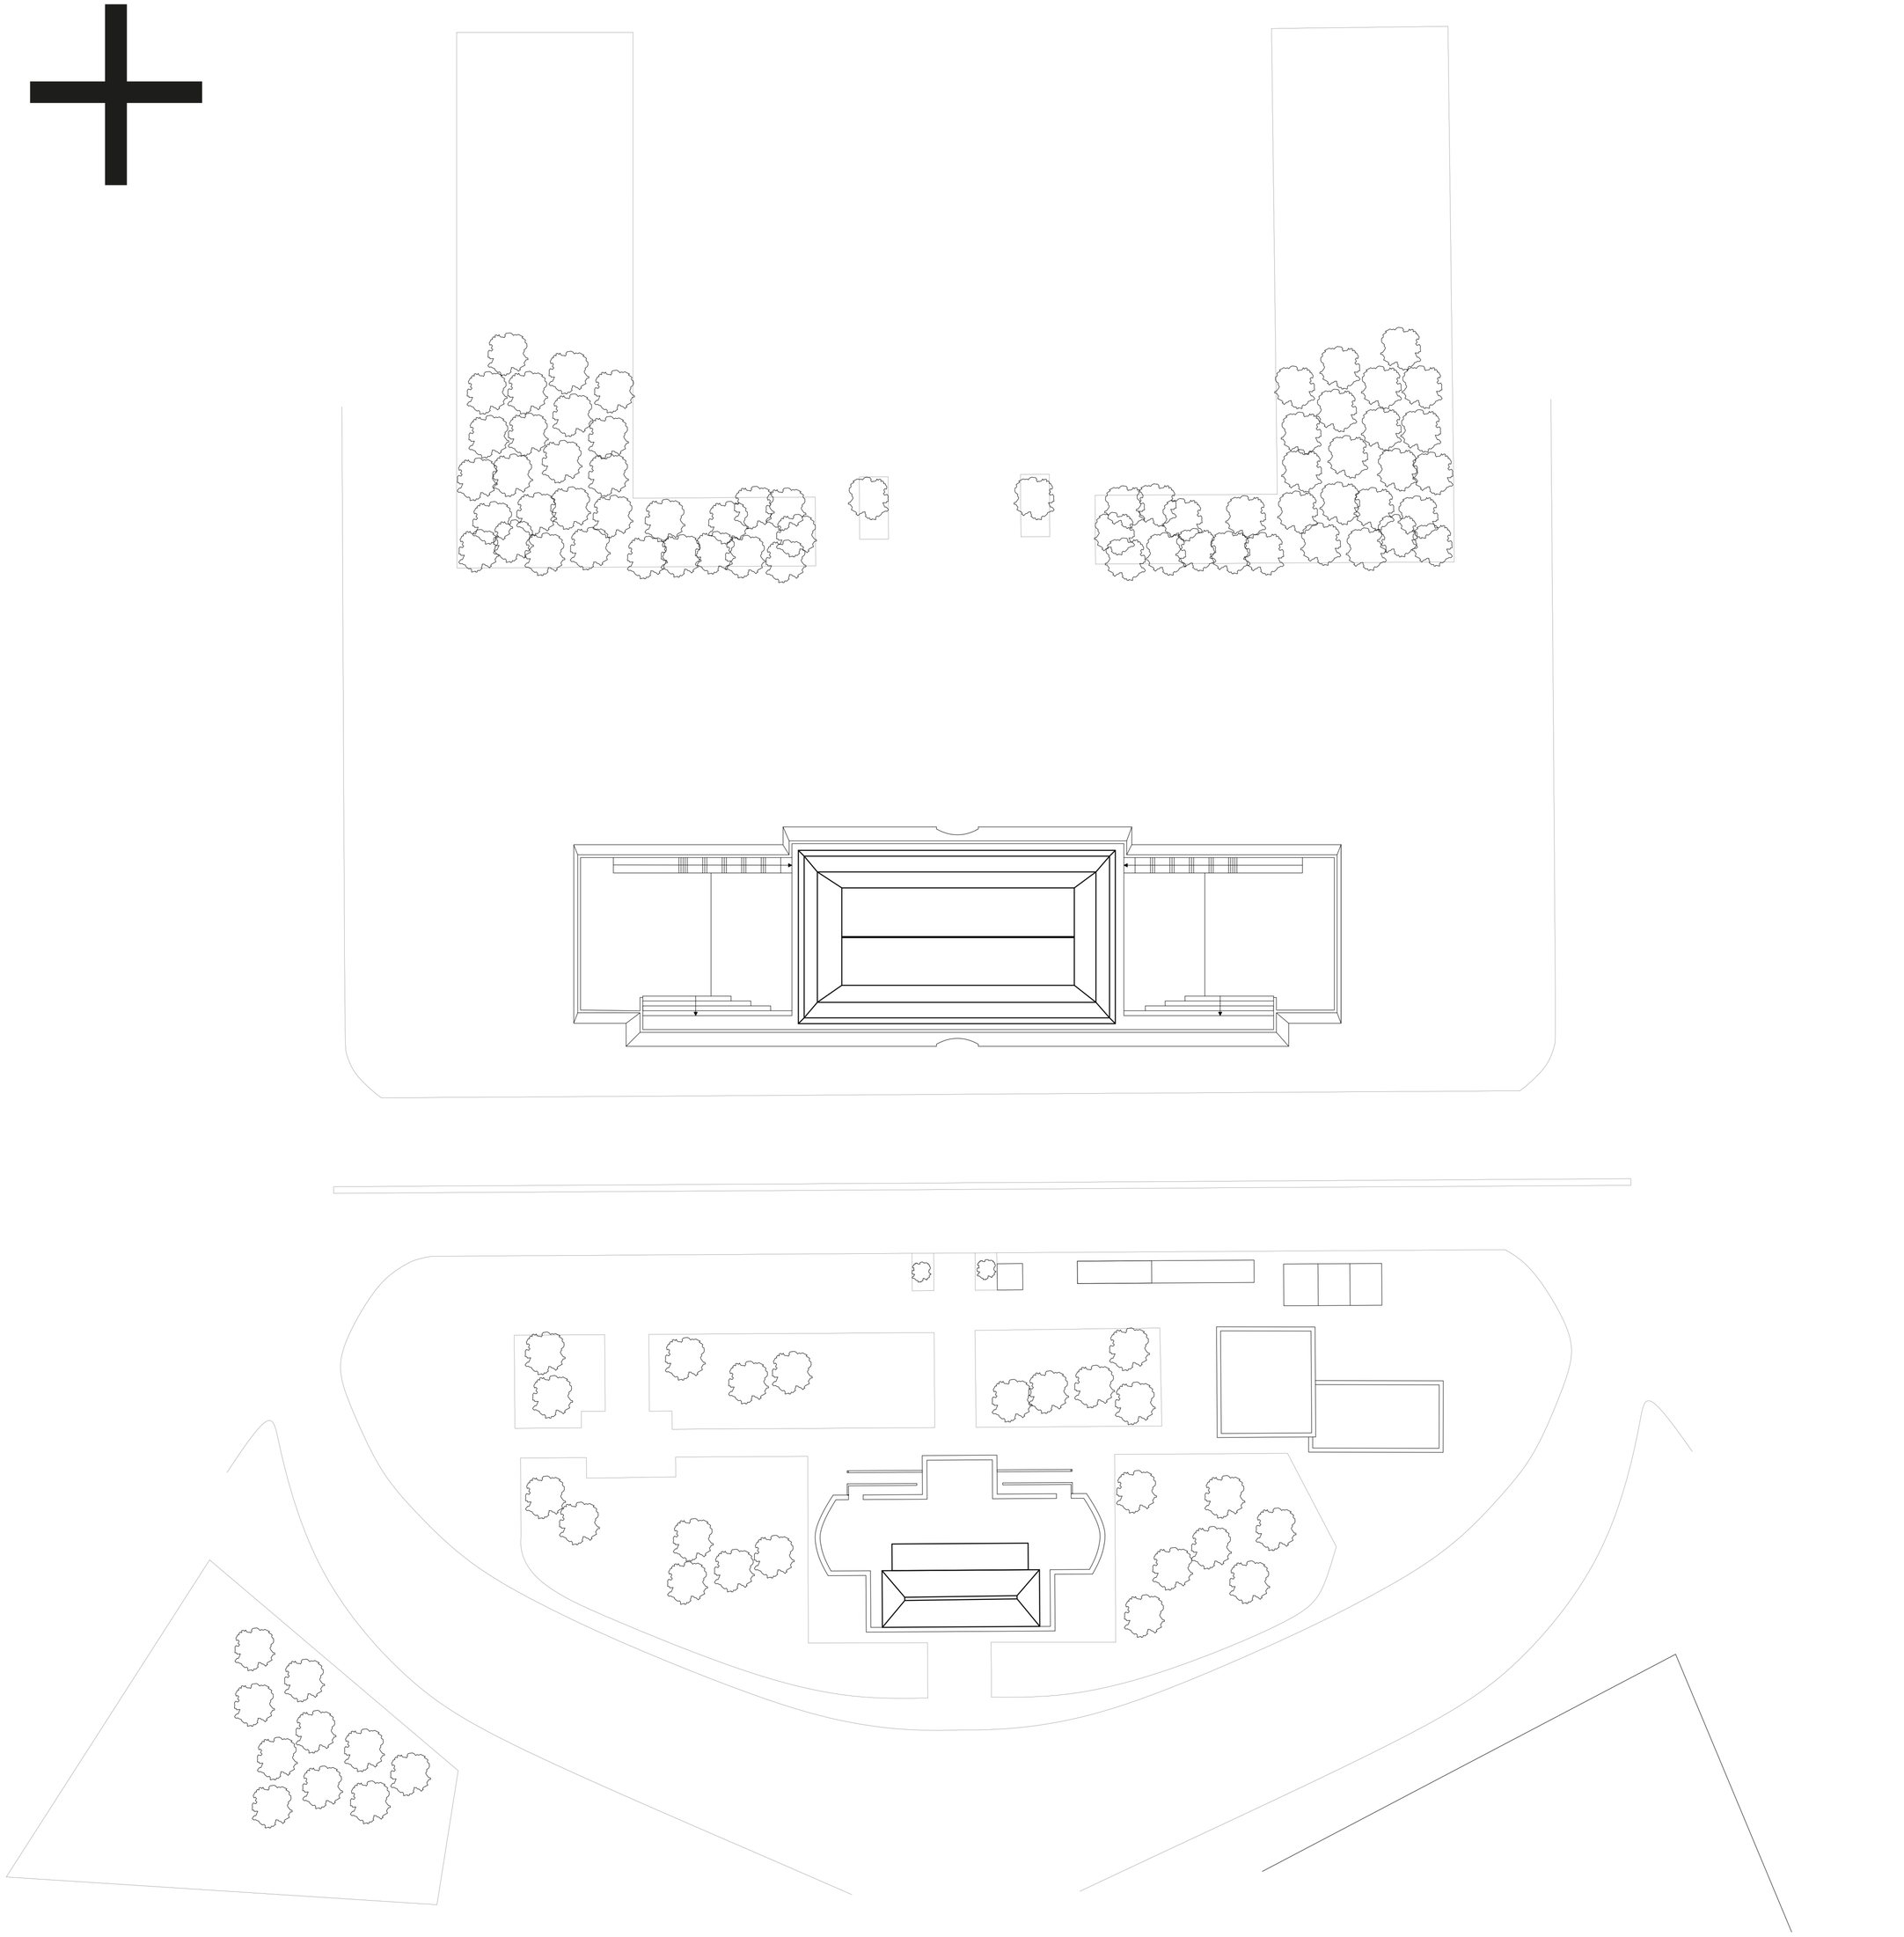

Infrastructure / Ruan An / Zhengyangmen Gatehouse / Beijing / 1421

site plan 1:500

R+
E

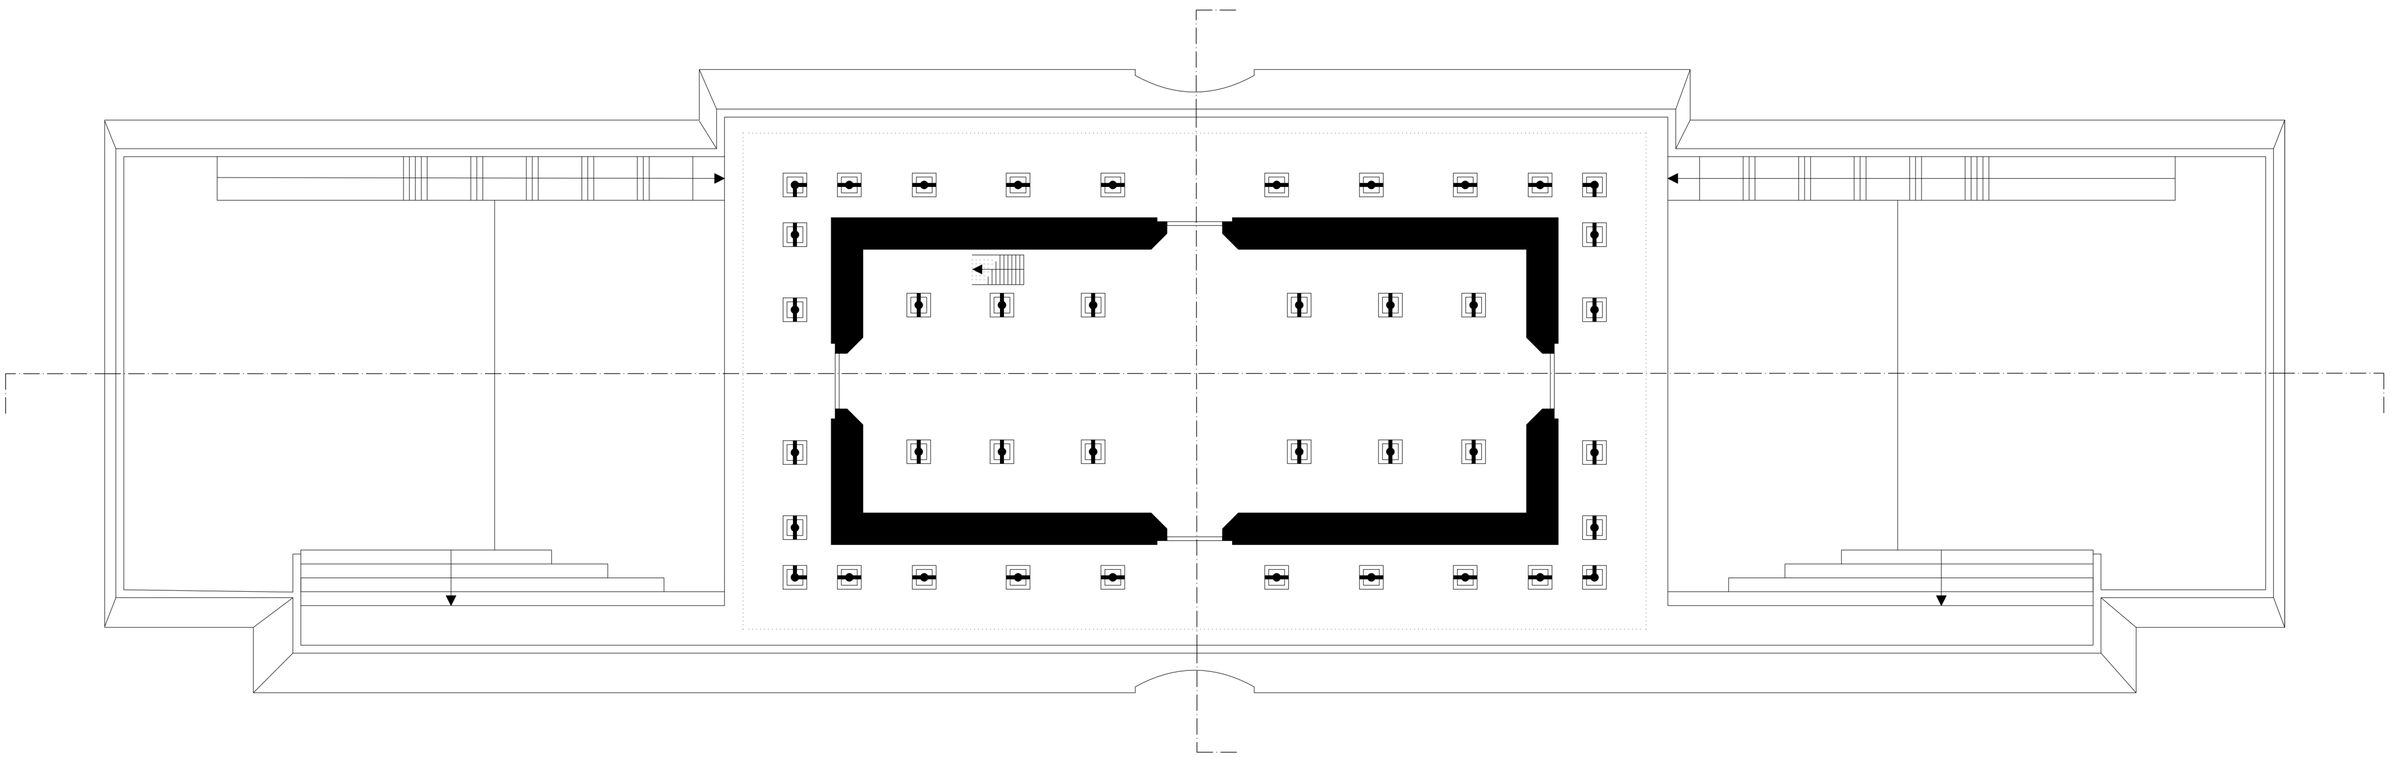

Infrastructure / Ruan An / Zhengyangmen Gatehouse / Beijing / 1421

ground floor 1:200

R+
E

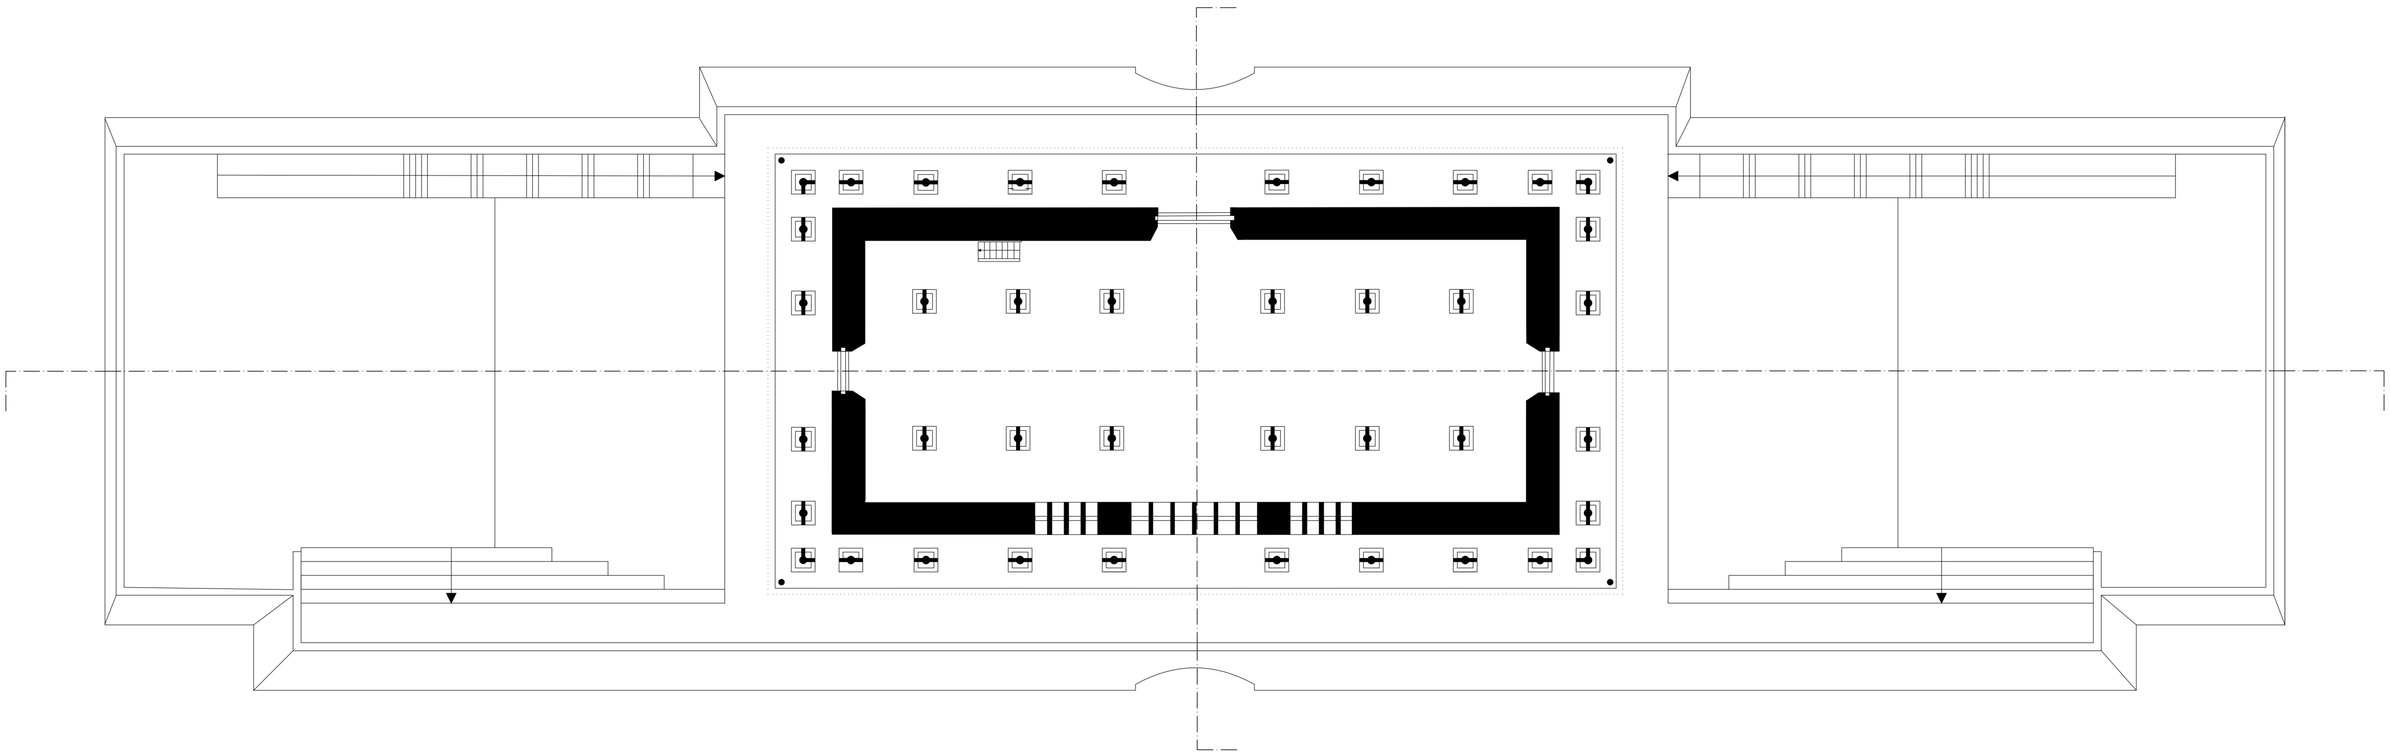

Infrastructure / Ruan An / Zhengyangmen Gatehouse / Beijing / 1421

first floor 1:200

R+
E

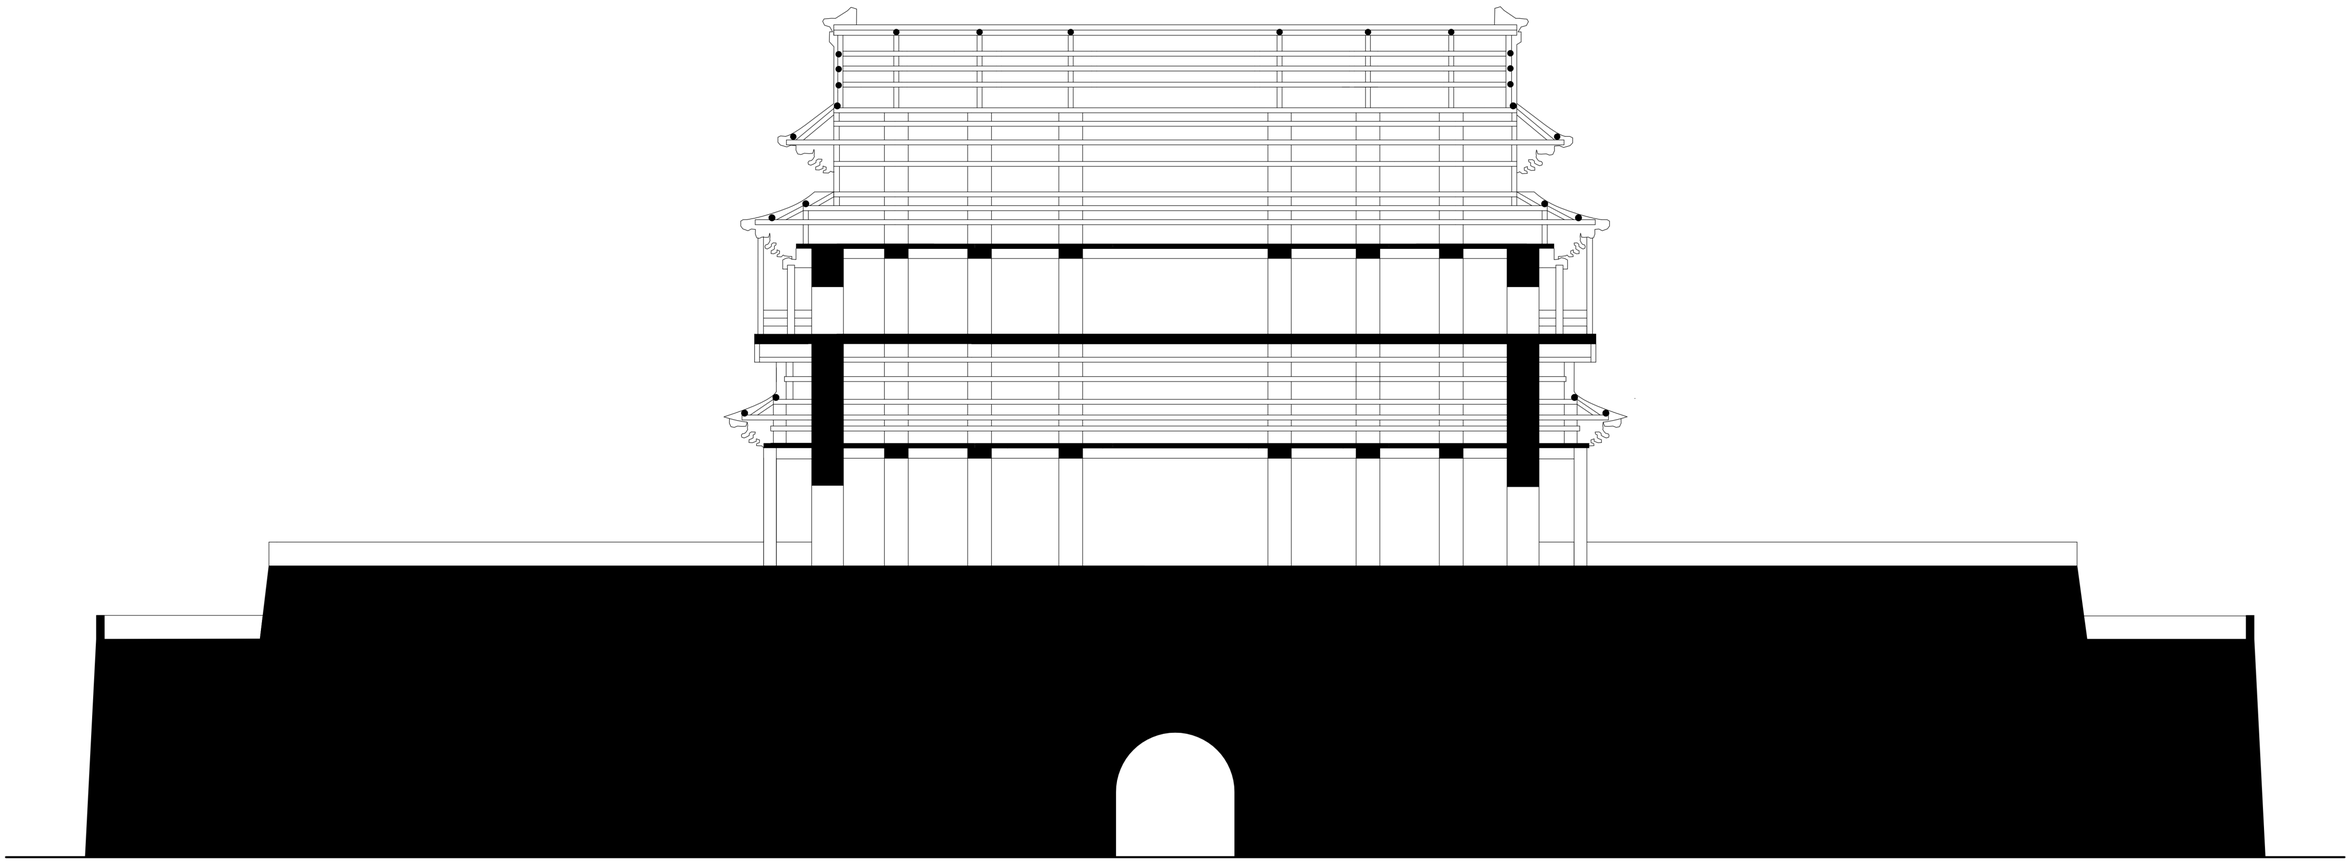

Infrastructure / Ruan An / Zhengyangmen Gatehouse / Beijing / 1421

section A-A 1:200

R+
E

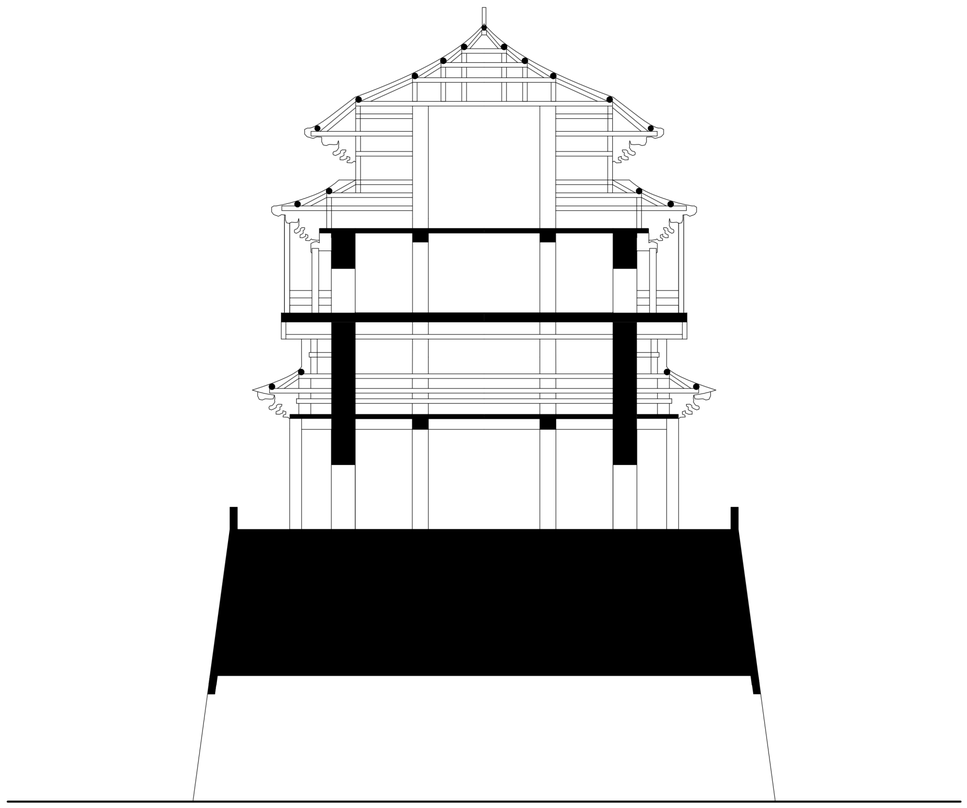

Infrastructure / Ruan An / Zhengyangmen Gatehouse / Beijing / 1421

section B-B1:200

R+
E

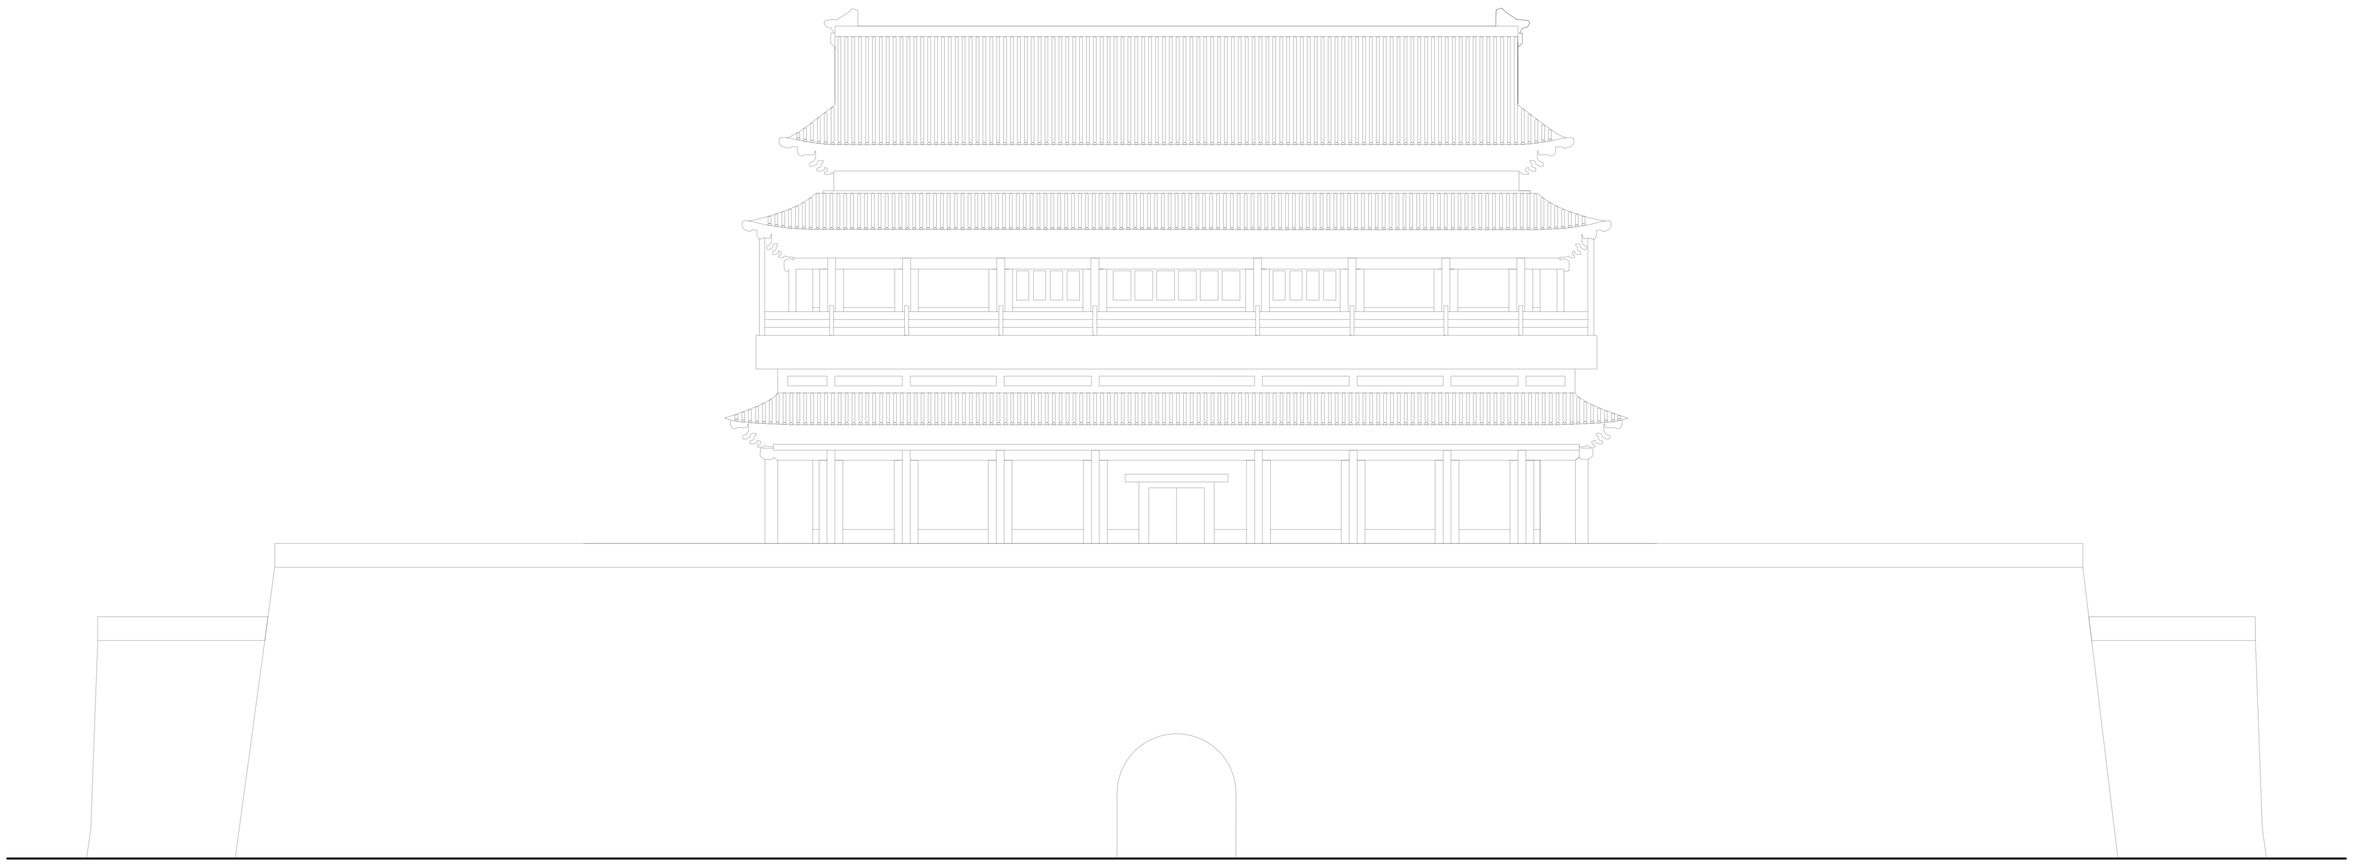

Infrastructure / Ruan An / Zhengyangmen Gatehouse / Beijing / 1421

south elevation 1:200

R+
E

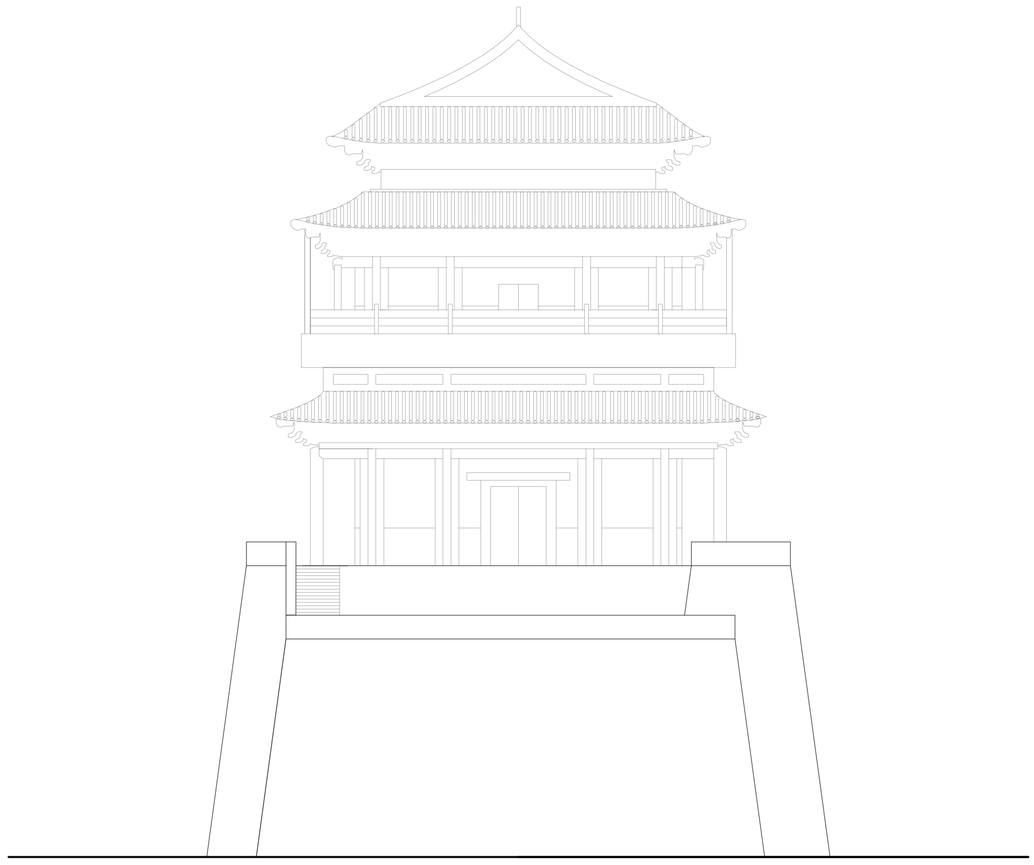

Infrastructure / Ruan An / Zhengyangmen Gatehouse / Beijing / 1421

west elevation 1:200