Residential / Atelier 100s+1 / Red Stone House / Baotou / 2016

site plan 1:500

R+
E

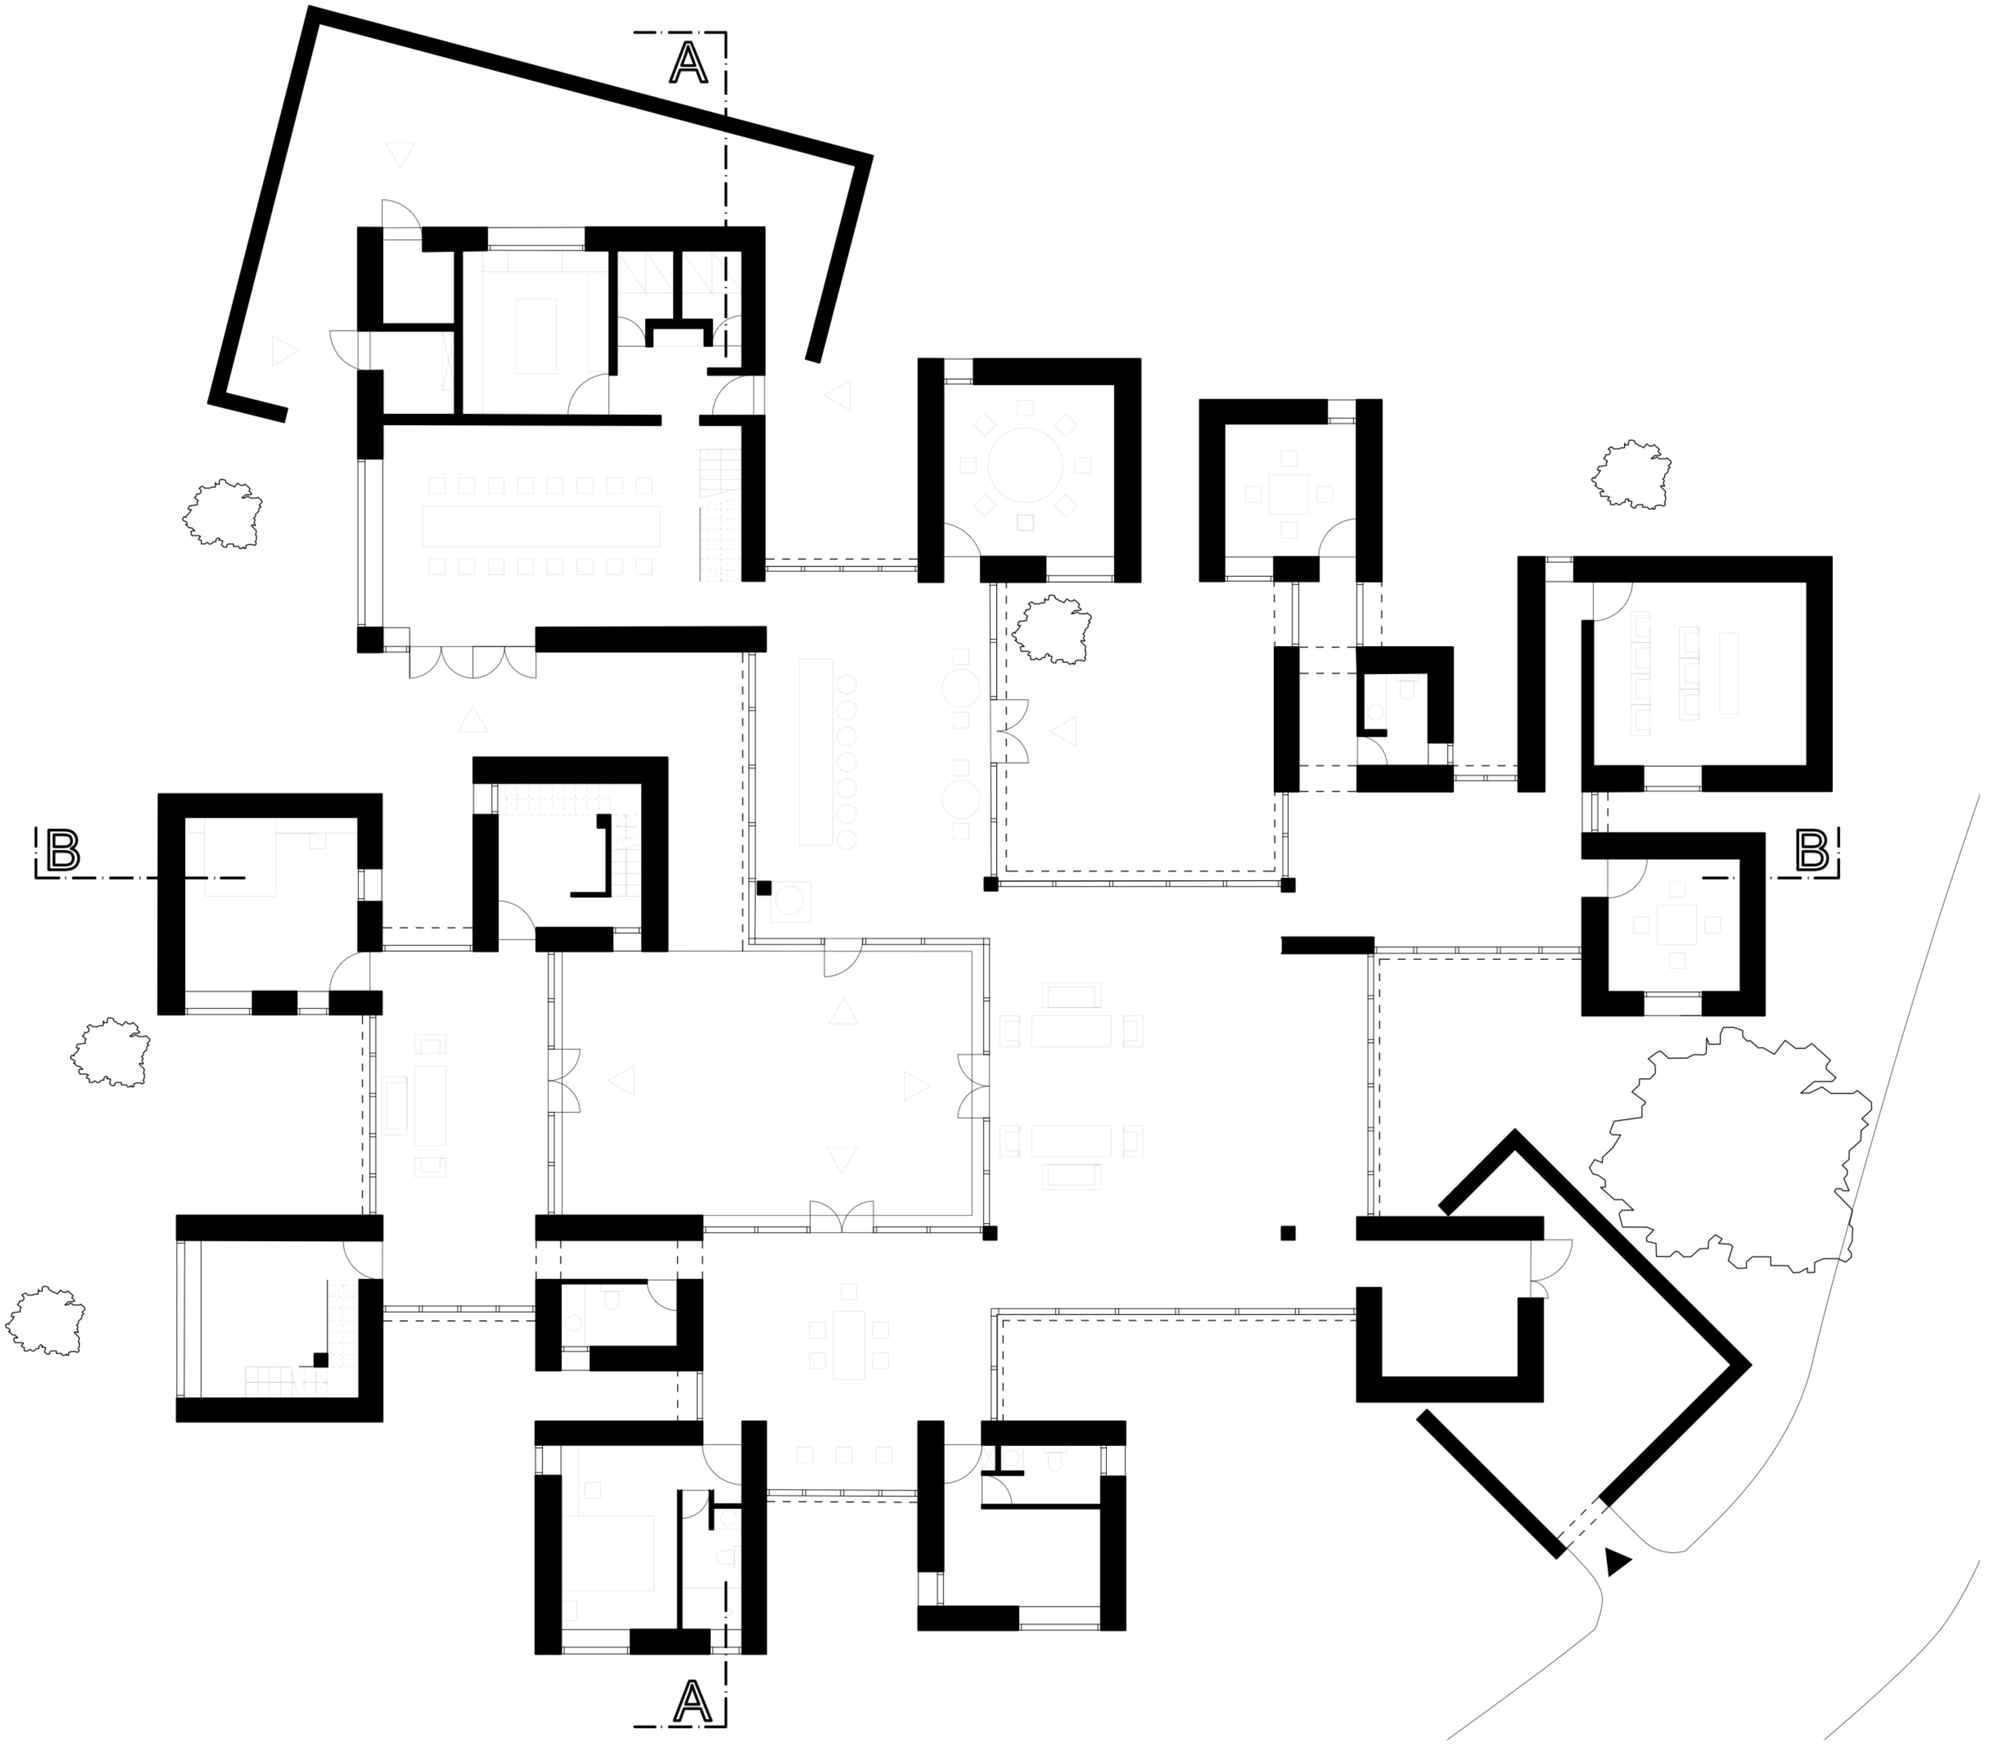

Residential / Atelier 100s+1 / Red Stone House / Baotou / 2016

ground floor 1:100

R+
E

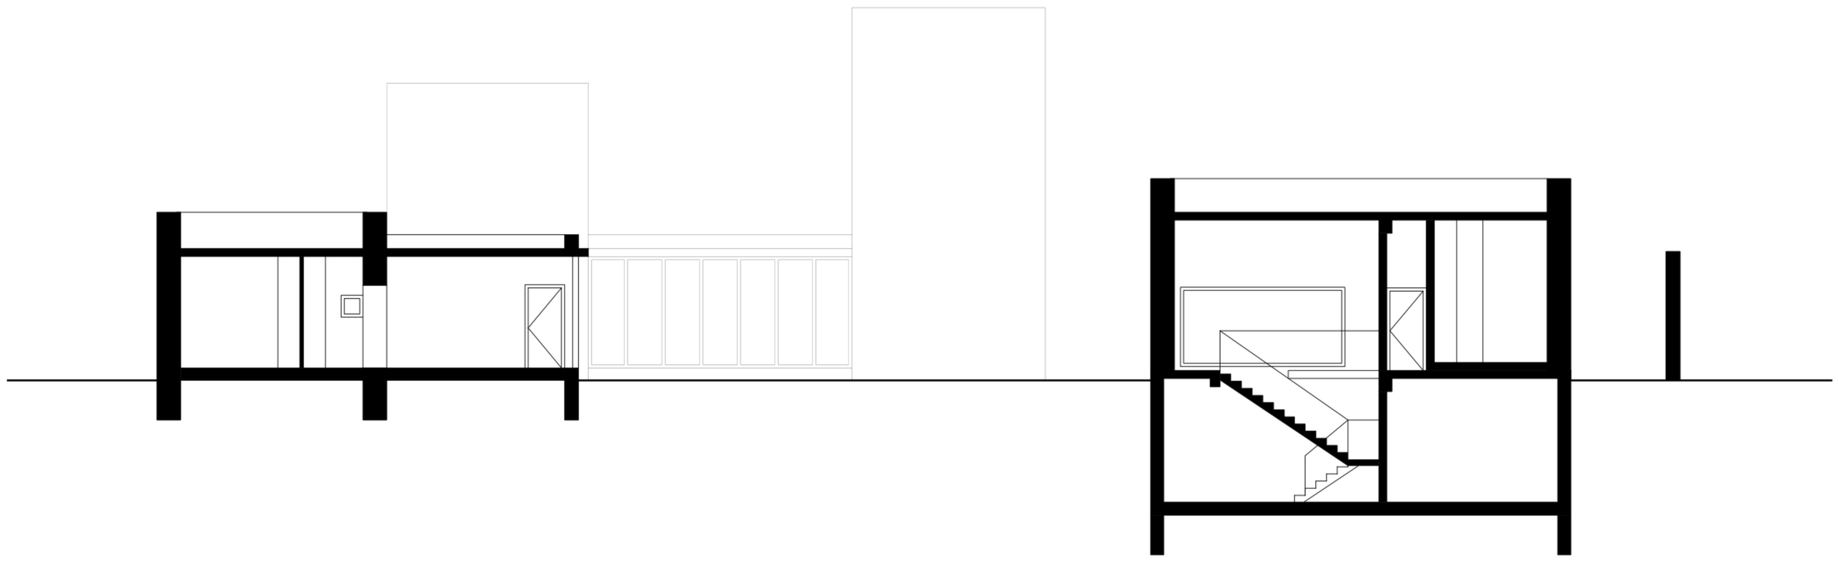

Residential / Atelier 100s+1 / Red Stone House / Baotou / 2016

section A-A 1:100

R+
E

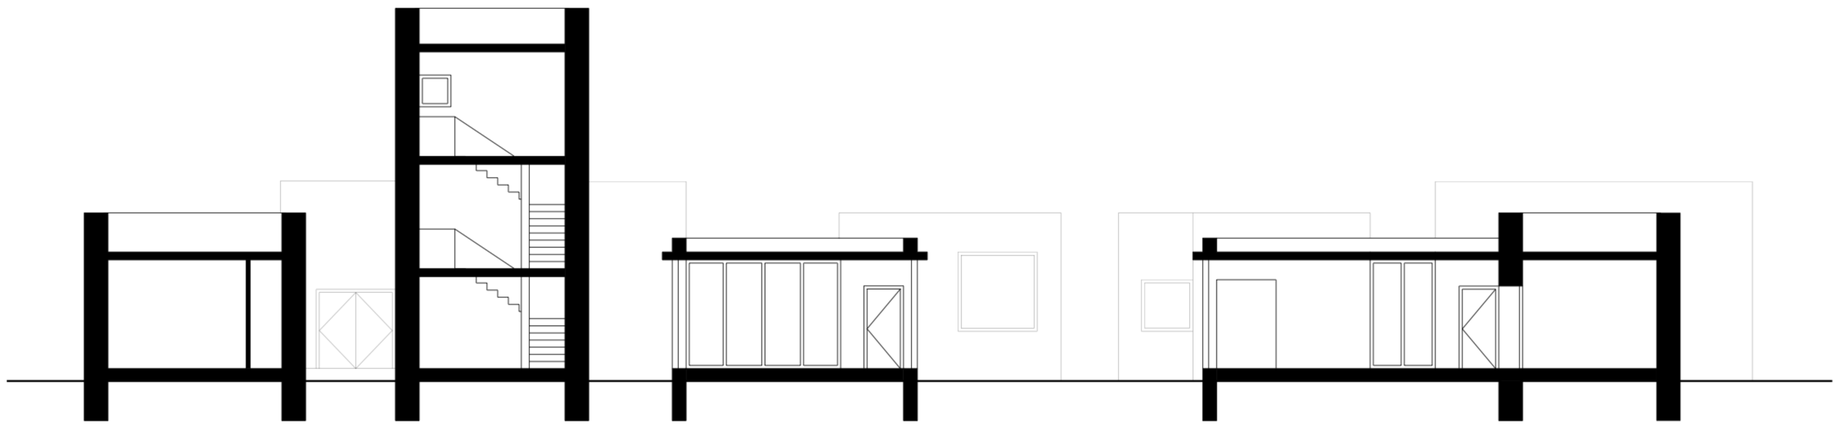

Residential / Atelier 100s+1 / Red Stone House / Baotou / 2016

section B-B 1:100

R+
E

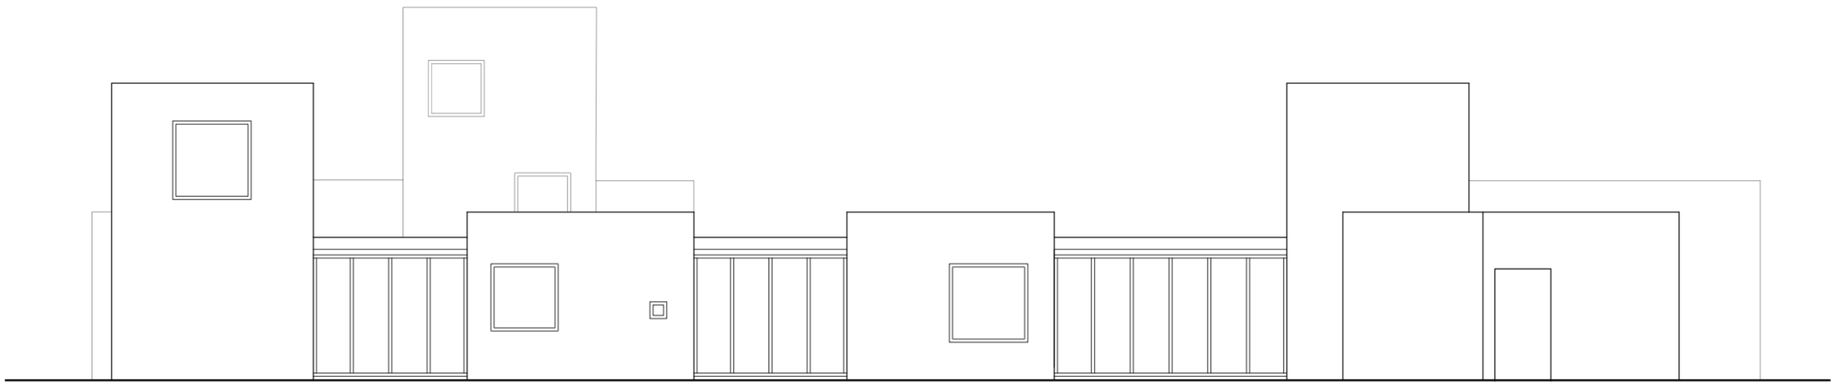

Residential / Atelier 100s+1 / Red Stone House / Baotou / 2016

south elevation 1:100

R+
E

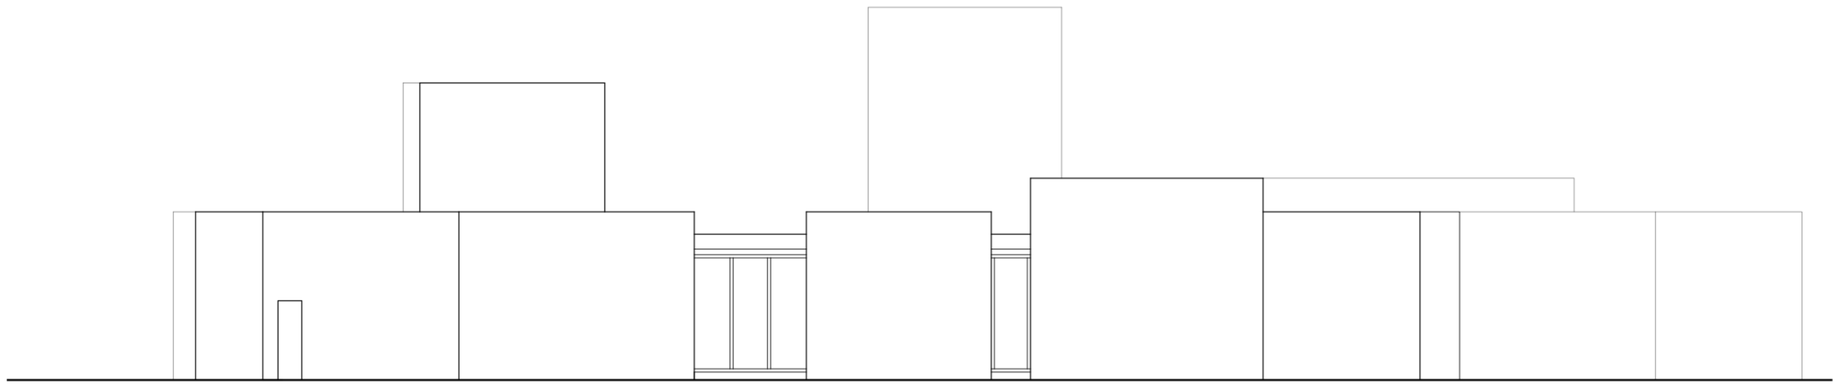

Residential / Atelier 100s+1 / Red Stone House / Baotou / 2016

east elevation 1:100