R+
E

Residential / Charles Correa / Kanchanjunga Apartments / Mumbai / 1983

site plan 1:500

R+

E

type A

type B

type C

type D

lower floor:

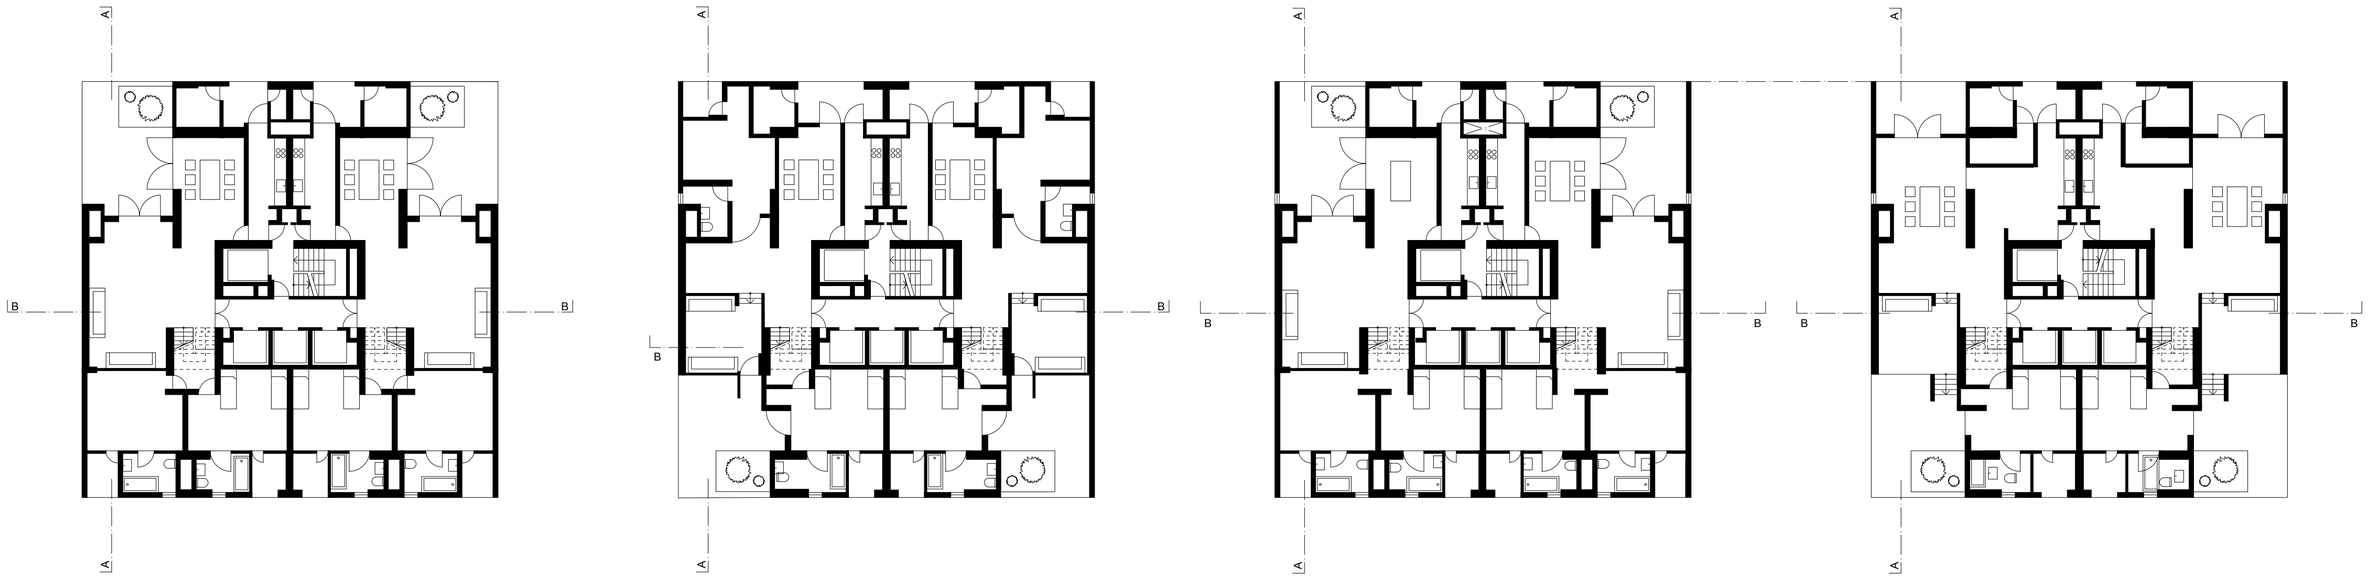

upper floor:

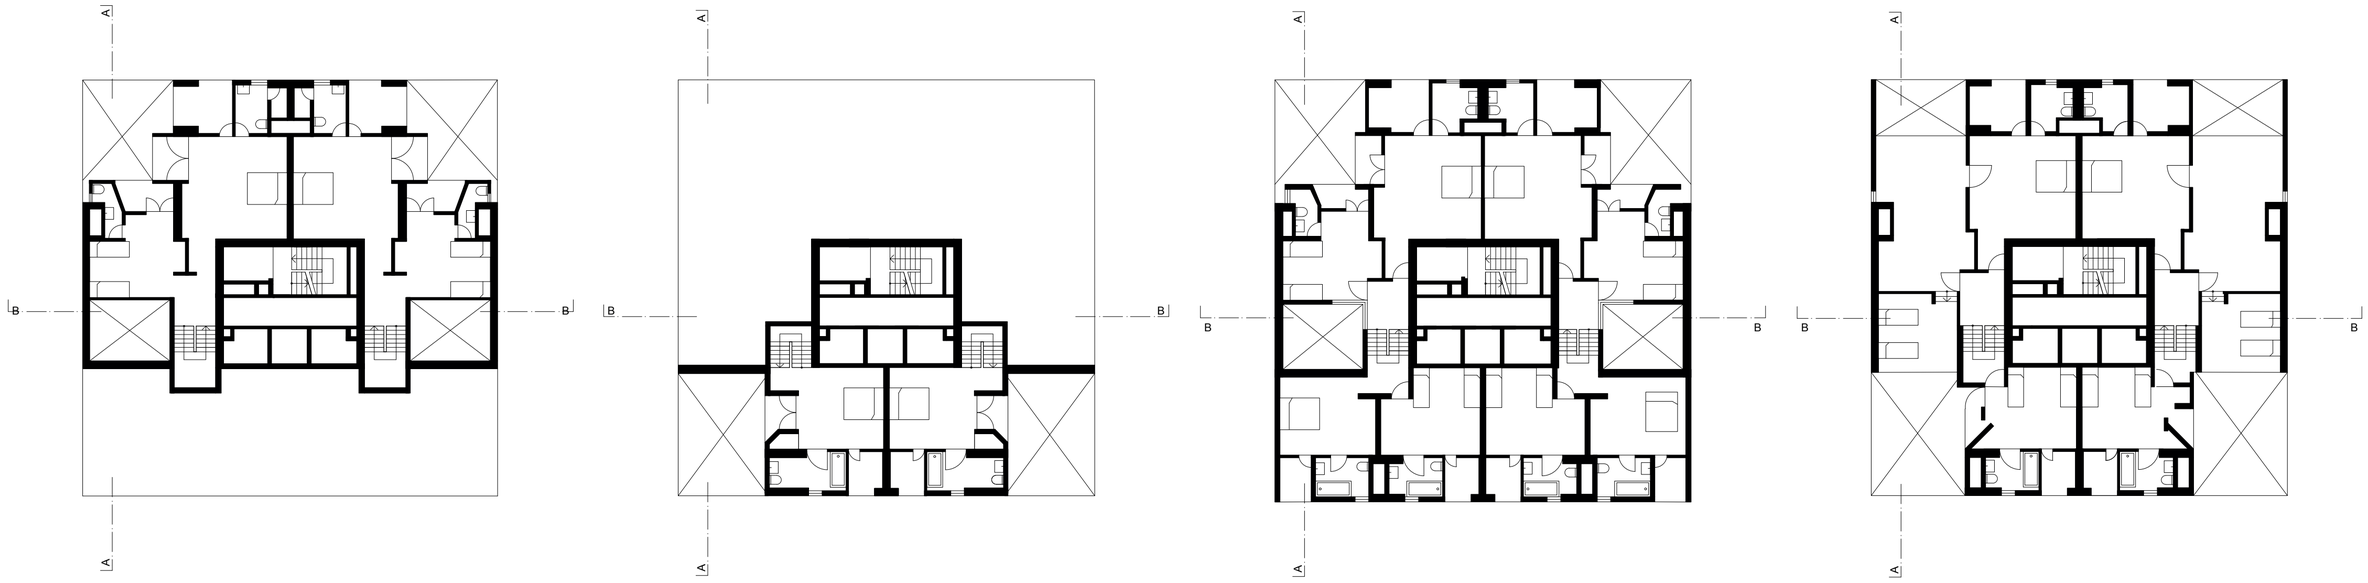

Residential / Charles Correa / Kanchanjunga Apartments / Mumbai / 1983

floor plan types 1:200

R+
E

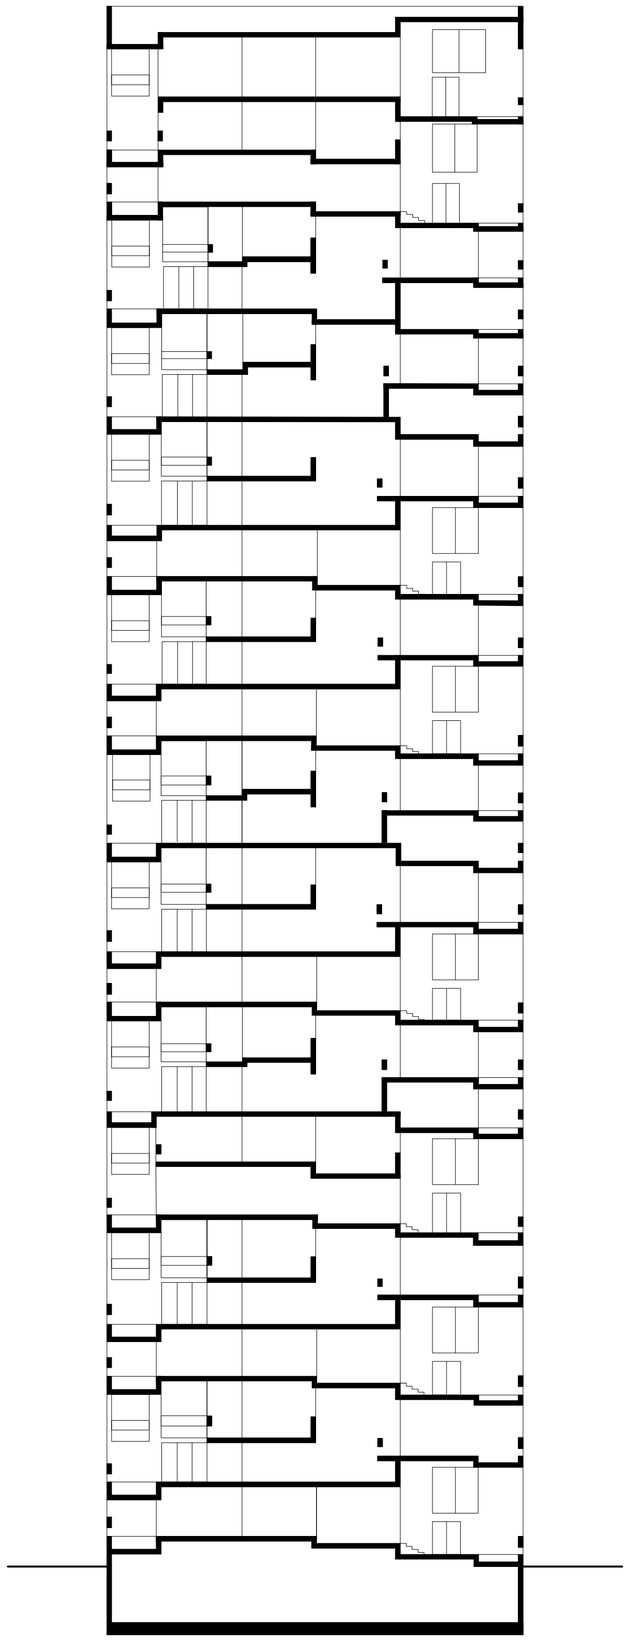

Residential / Charles Correa / Kanchanjunga Apartments / Mumbai / 1983

section a-a 1:200

R+
E

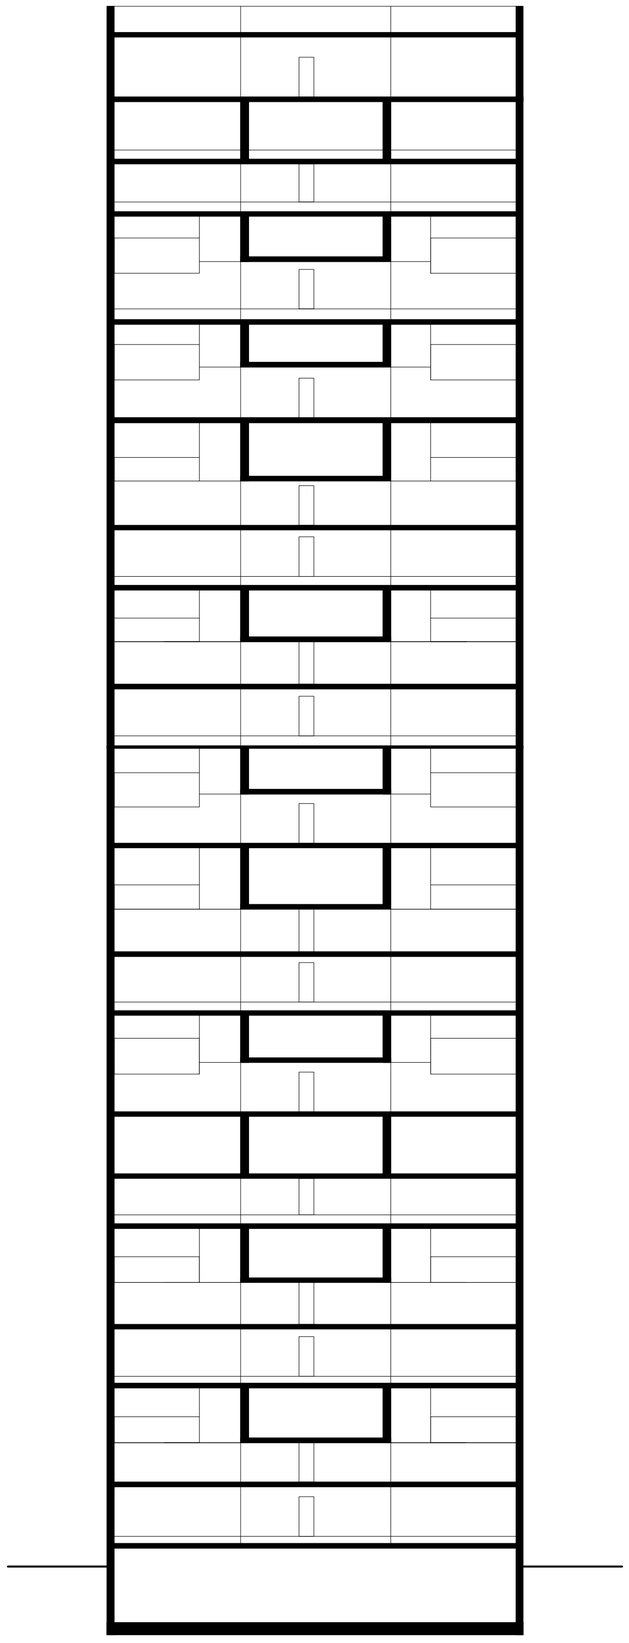

Residential / Charles Correa / Kanchanjunga Apartments / Mumbai / 1983

section b-b 1:200

R+
E

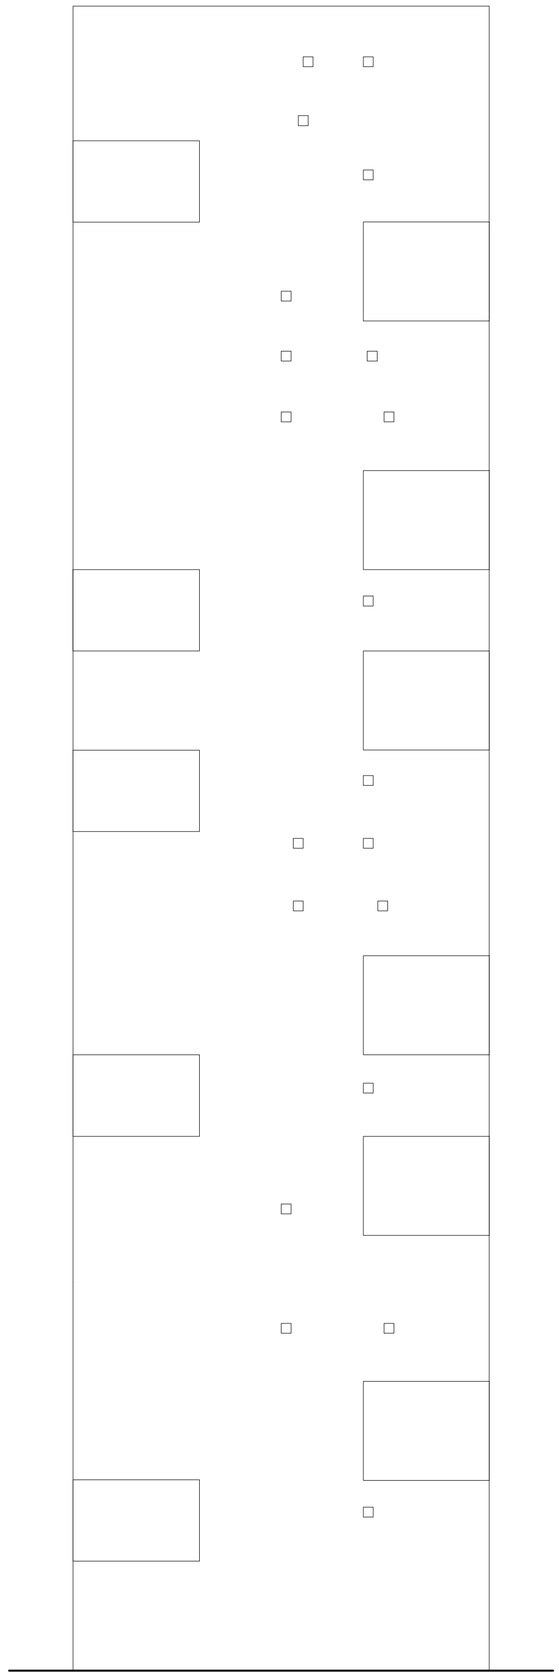

Residential / Charles Correa / Kanchanjunga Apartments / Mumbai / 1983

north east elevation 1:200

R+
E

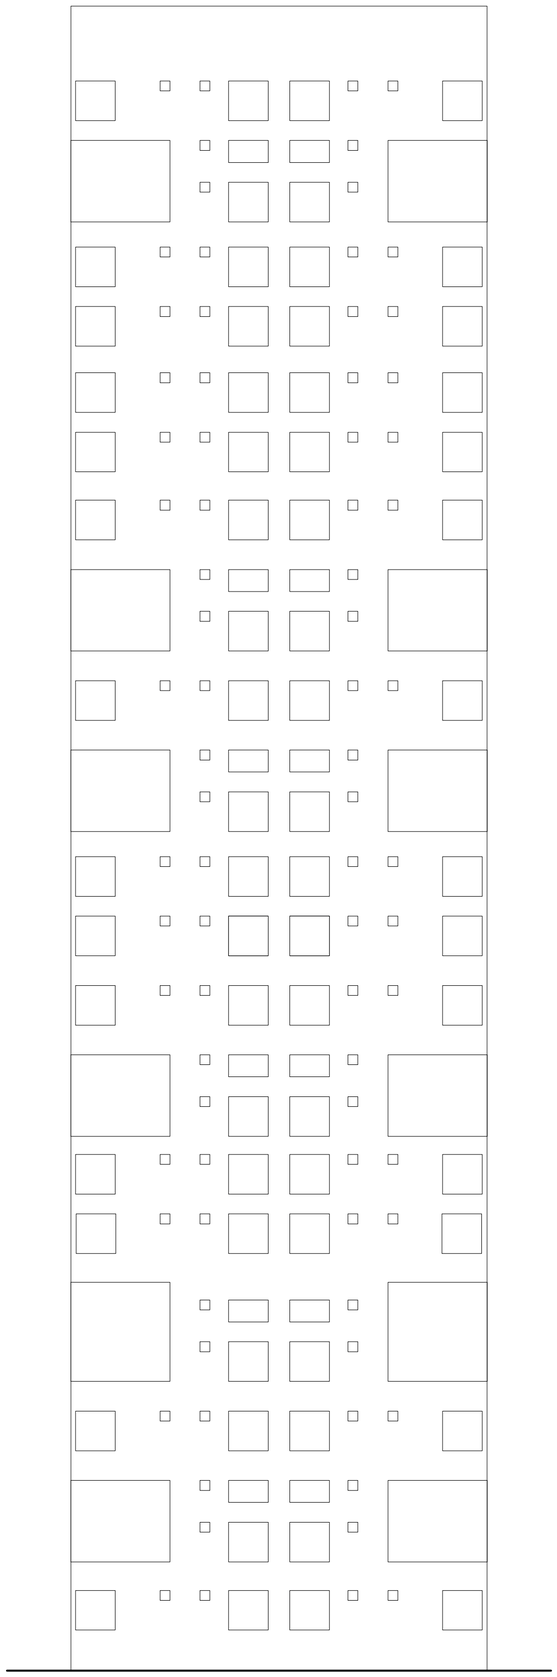

Residential / Charles Correa / Kanchanjunga Apartments / Mumbai / 1983

south east elevation 1:200